


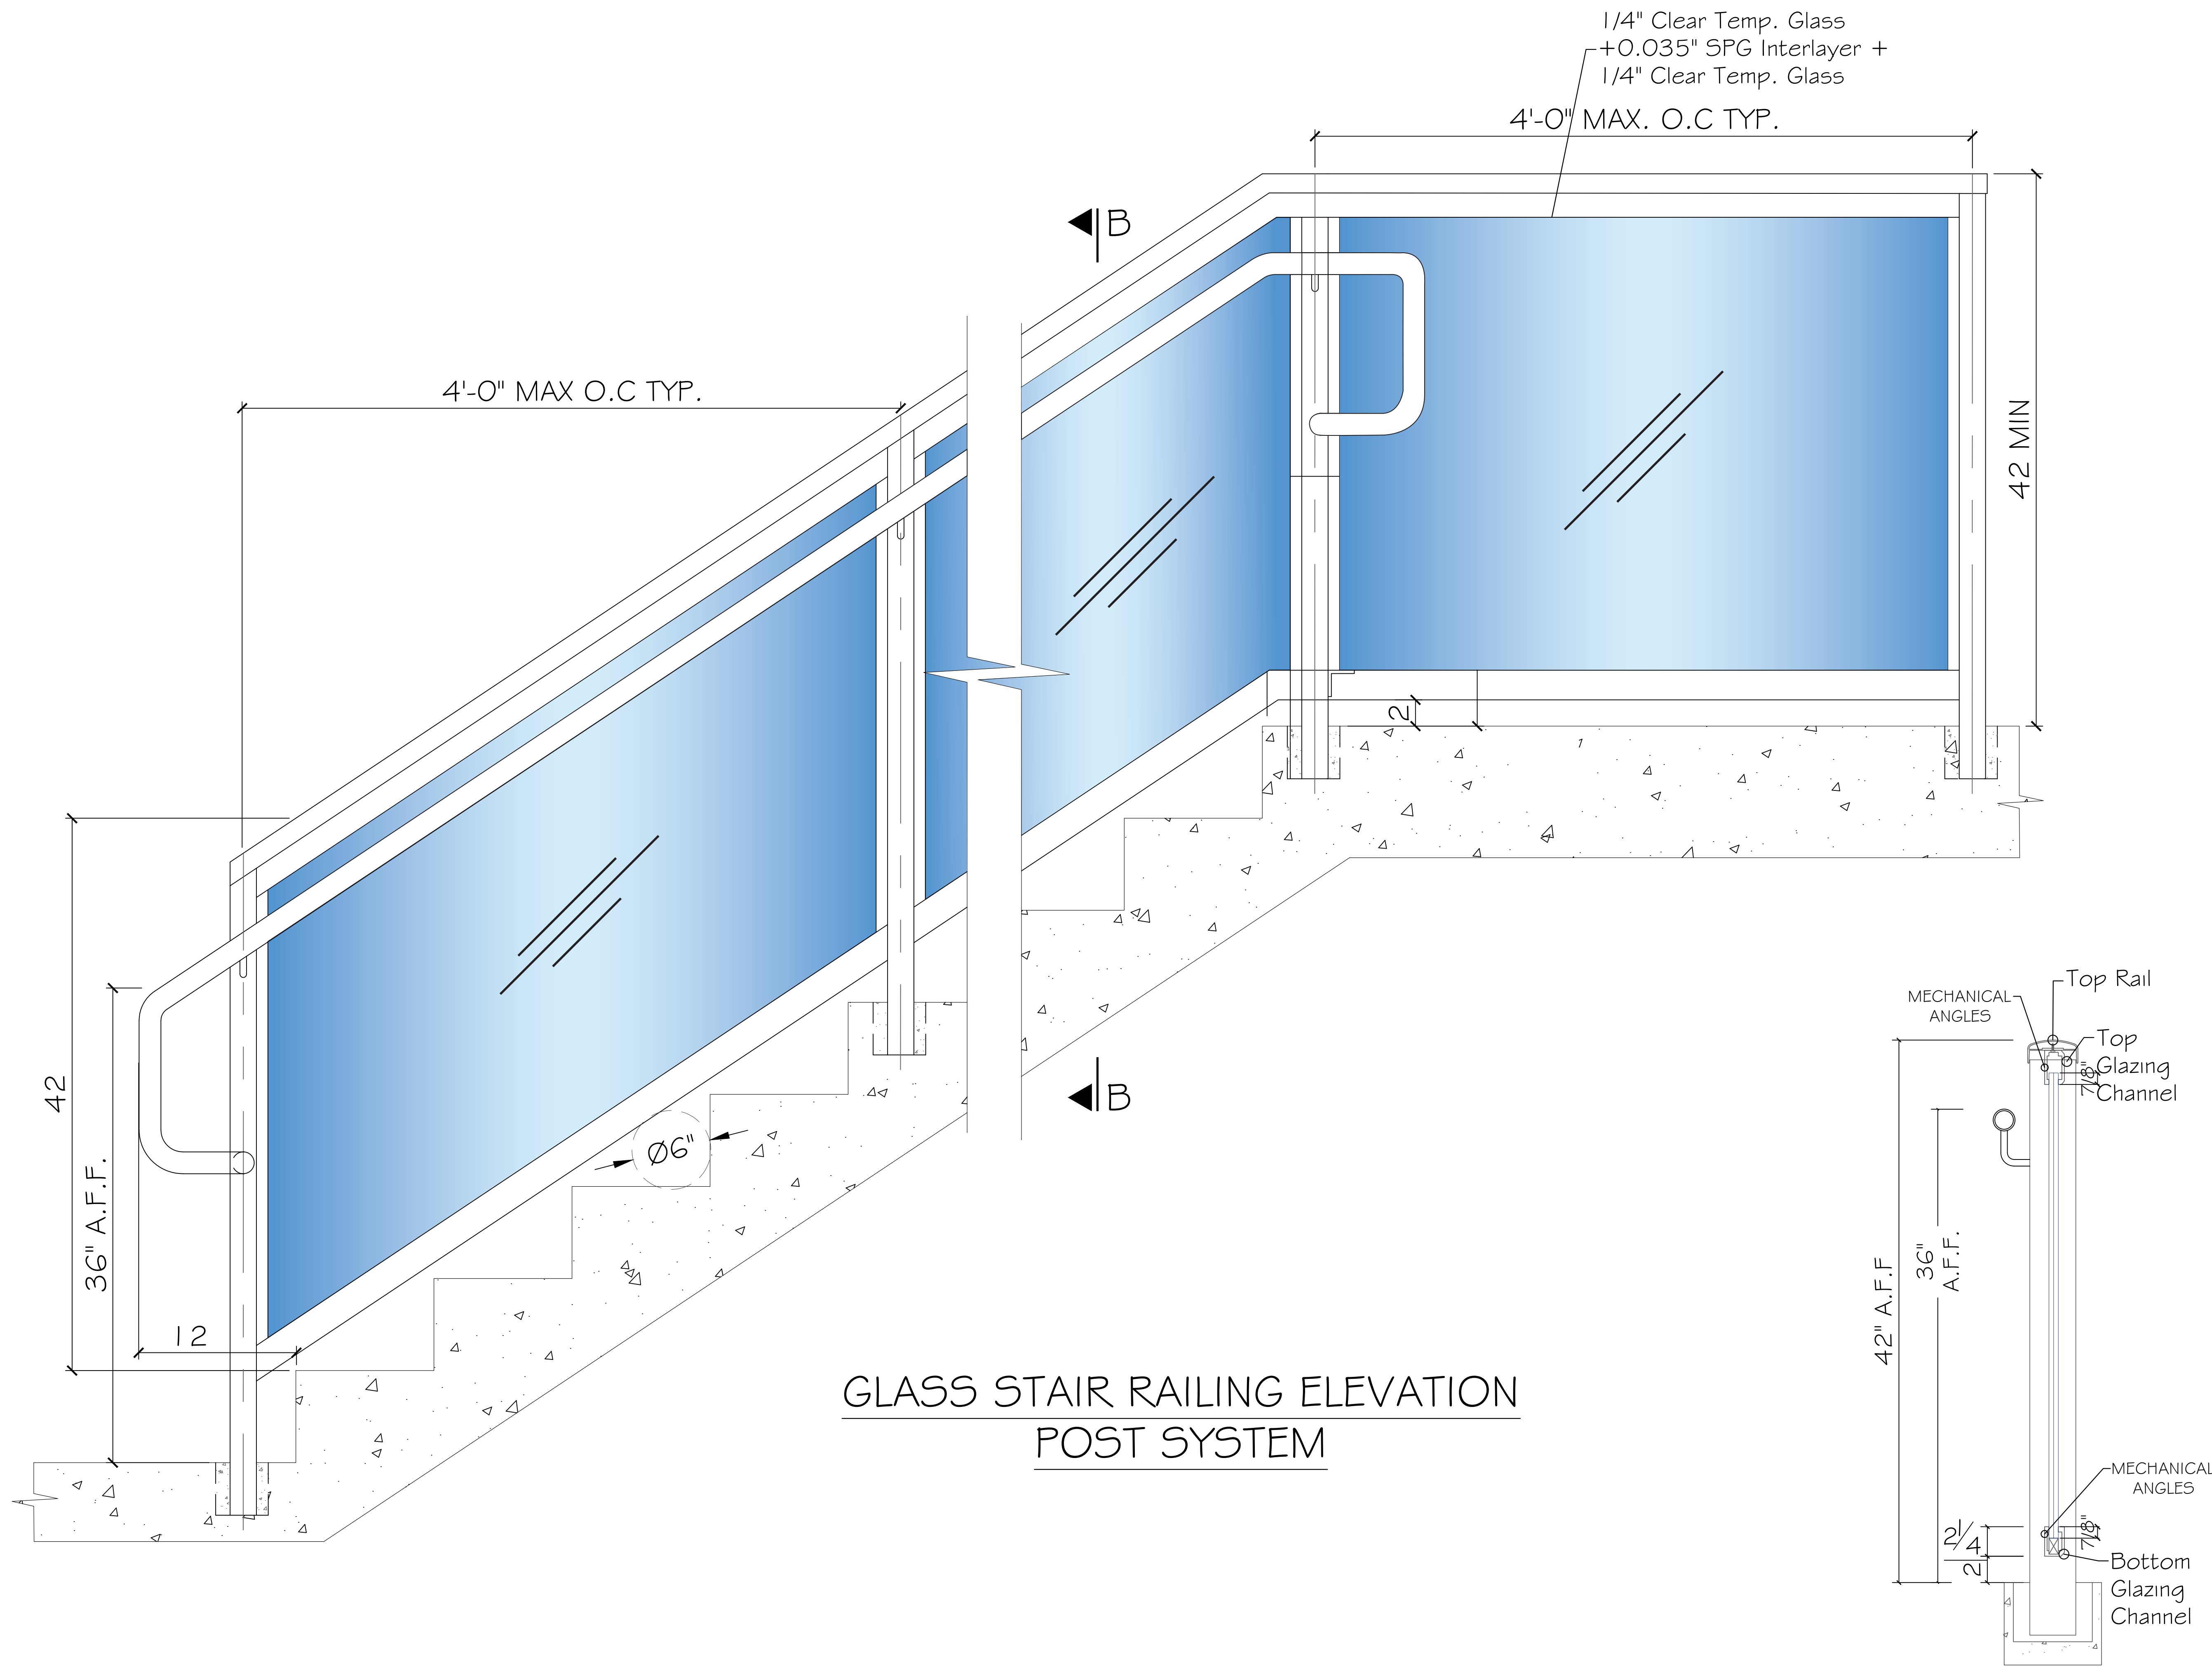

GLASS STAIR RAILING ELEVATION
POST SYSTEM

SECTION B-B



General Notes

No.	Revision/Issue	Date

1. MOUNTING PLATE & BRACKET SIZES, HOLES, & ANCHORS MAY VARY TO MEET ARCHITECTURAL & ENGINEERING REQUIREMENTS.

Job #	STANDARDS	Sheet
Date	6/5/24	1 OF 1
Scale	N/A	




ALLIANCE
architectural products


General Notes

1. MOUNTING PLATE & BRACKET
SIZES, HOLES, & ANCHORS MAY
VARY TO MEET ARCHITECTURAL
& ENGINEERING REQUIREMENTS.





Job #	STANDARDS	Sheet	1 OF 1
Date	6/5/24		
Scale	N/A		

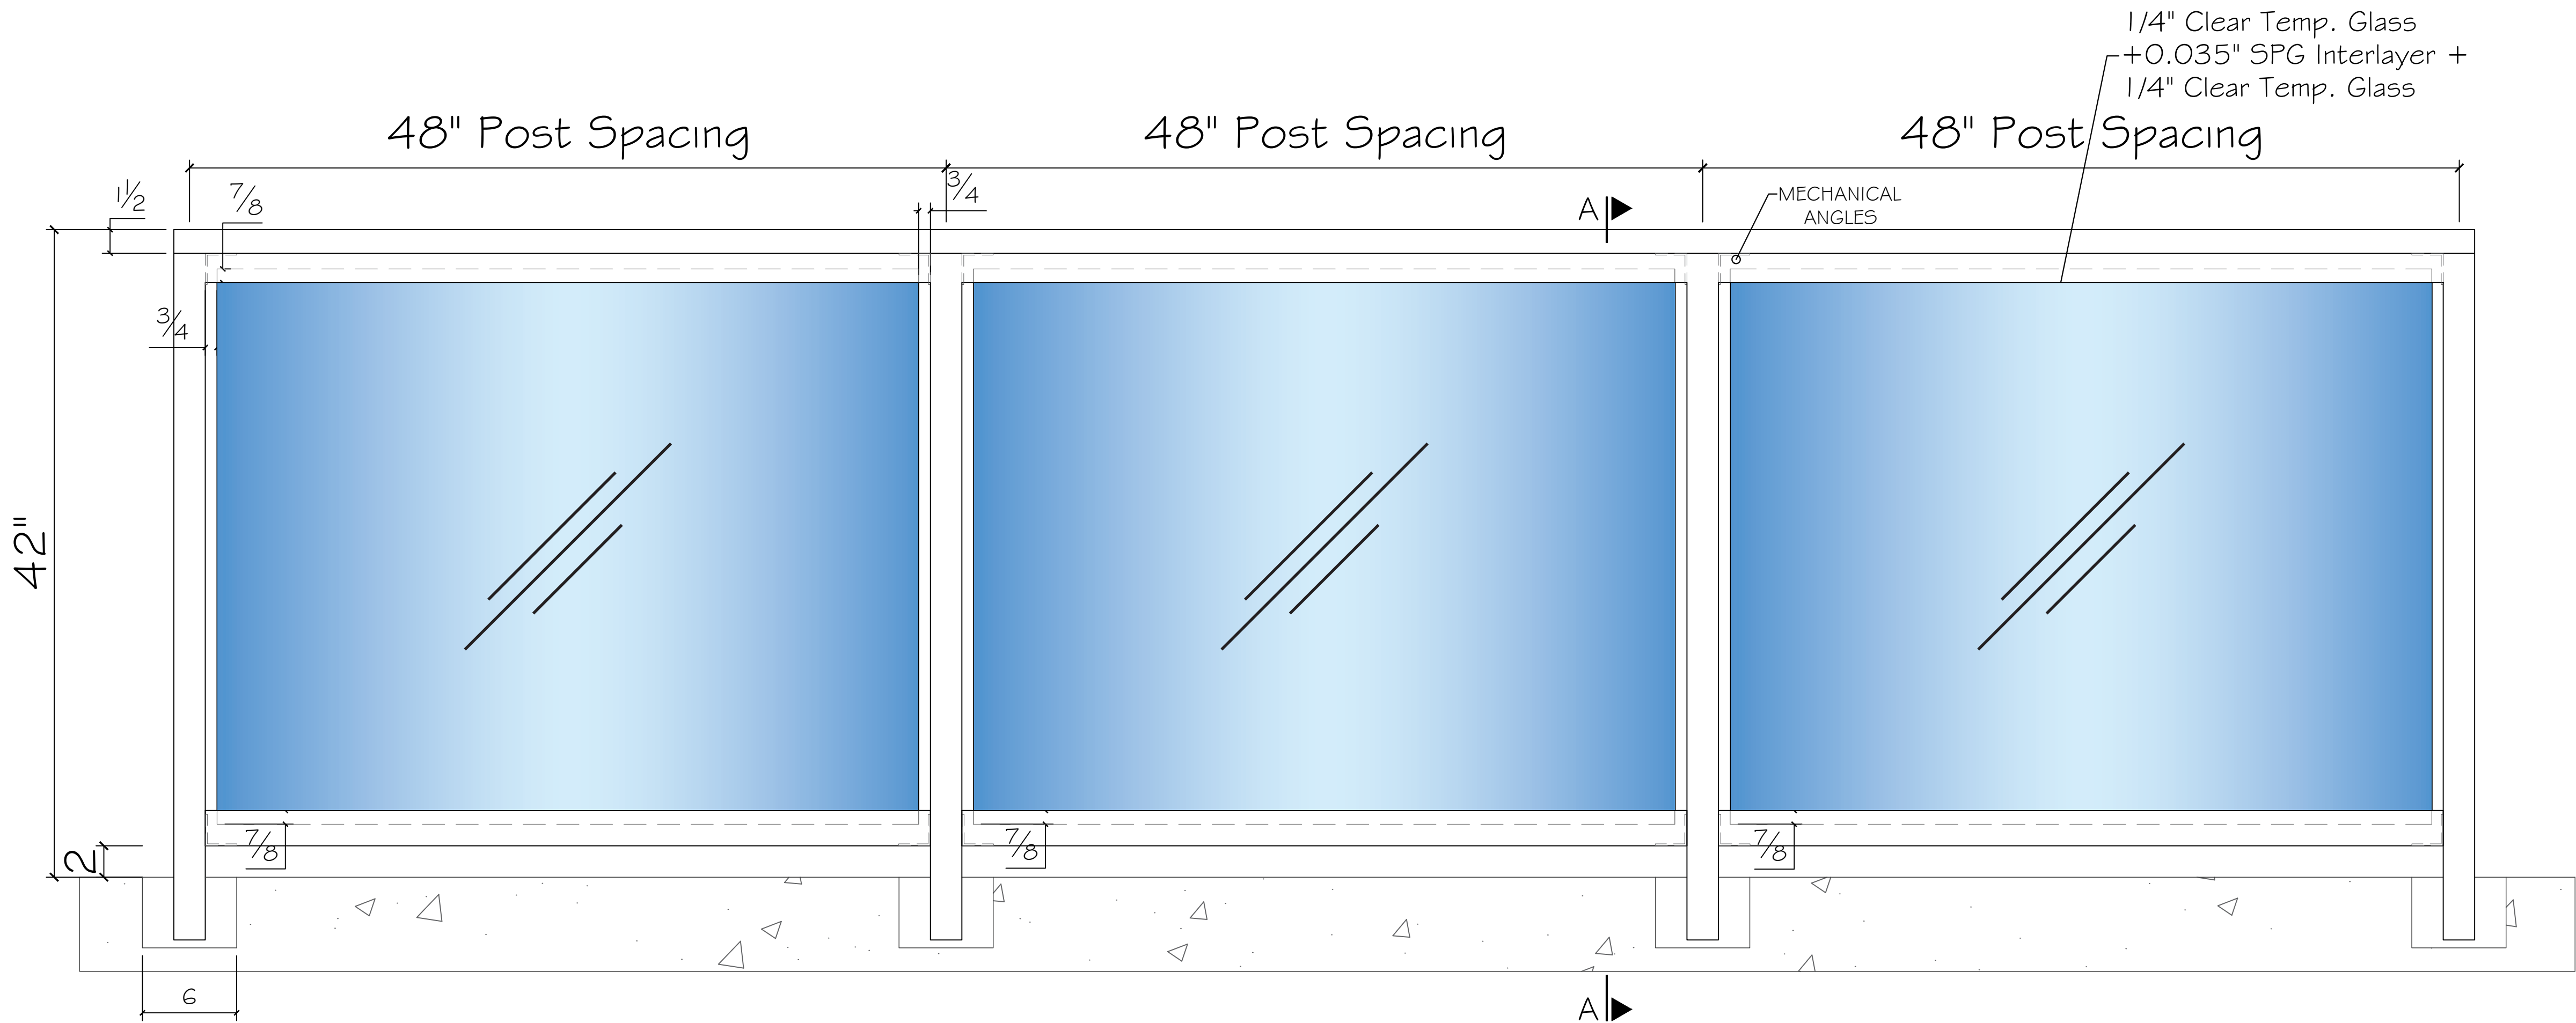

GLASS BALCONY ELEVATION
Post System

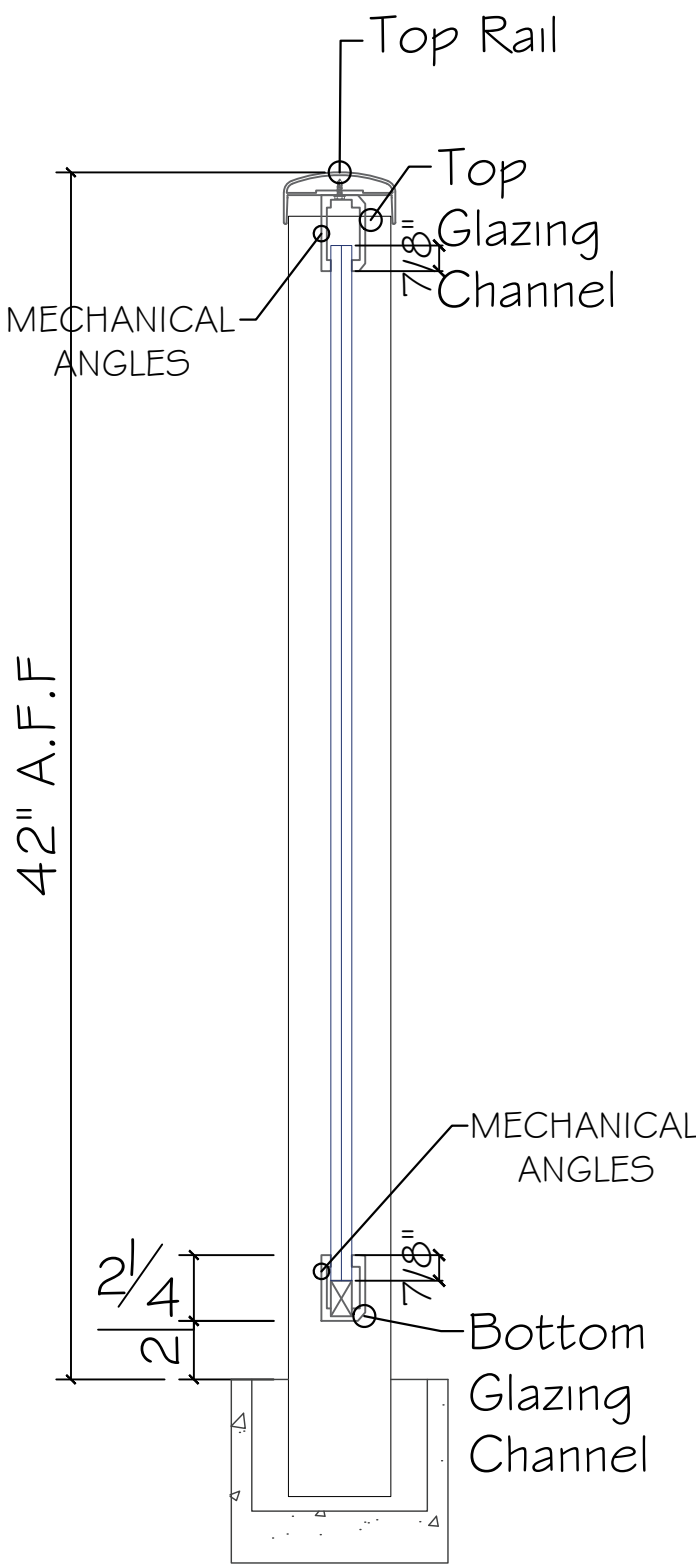

SECTION A-A

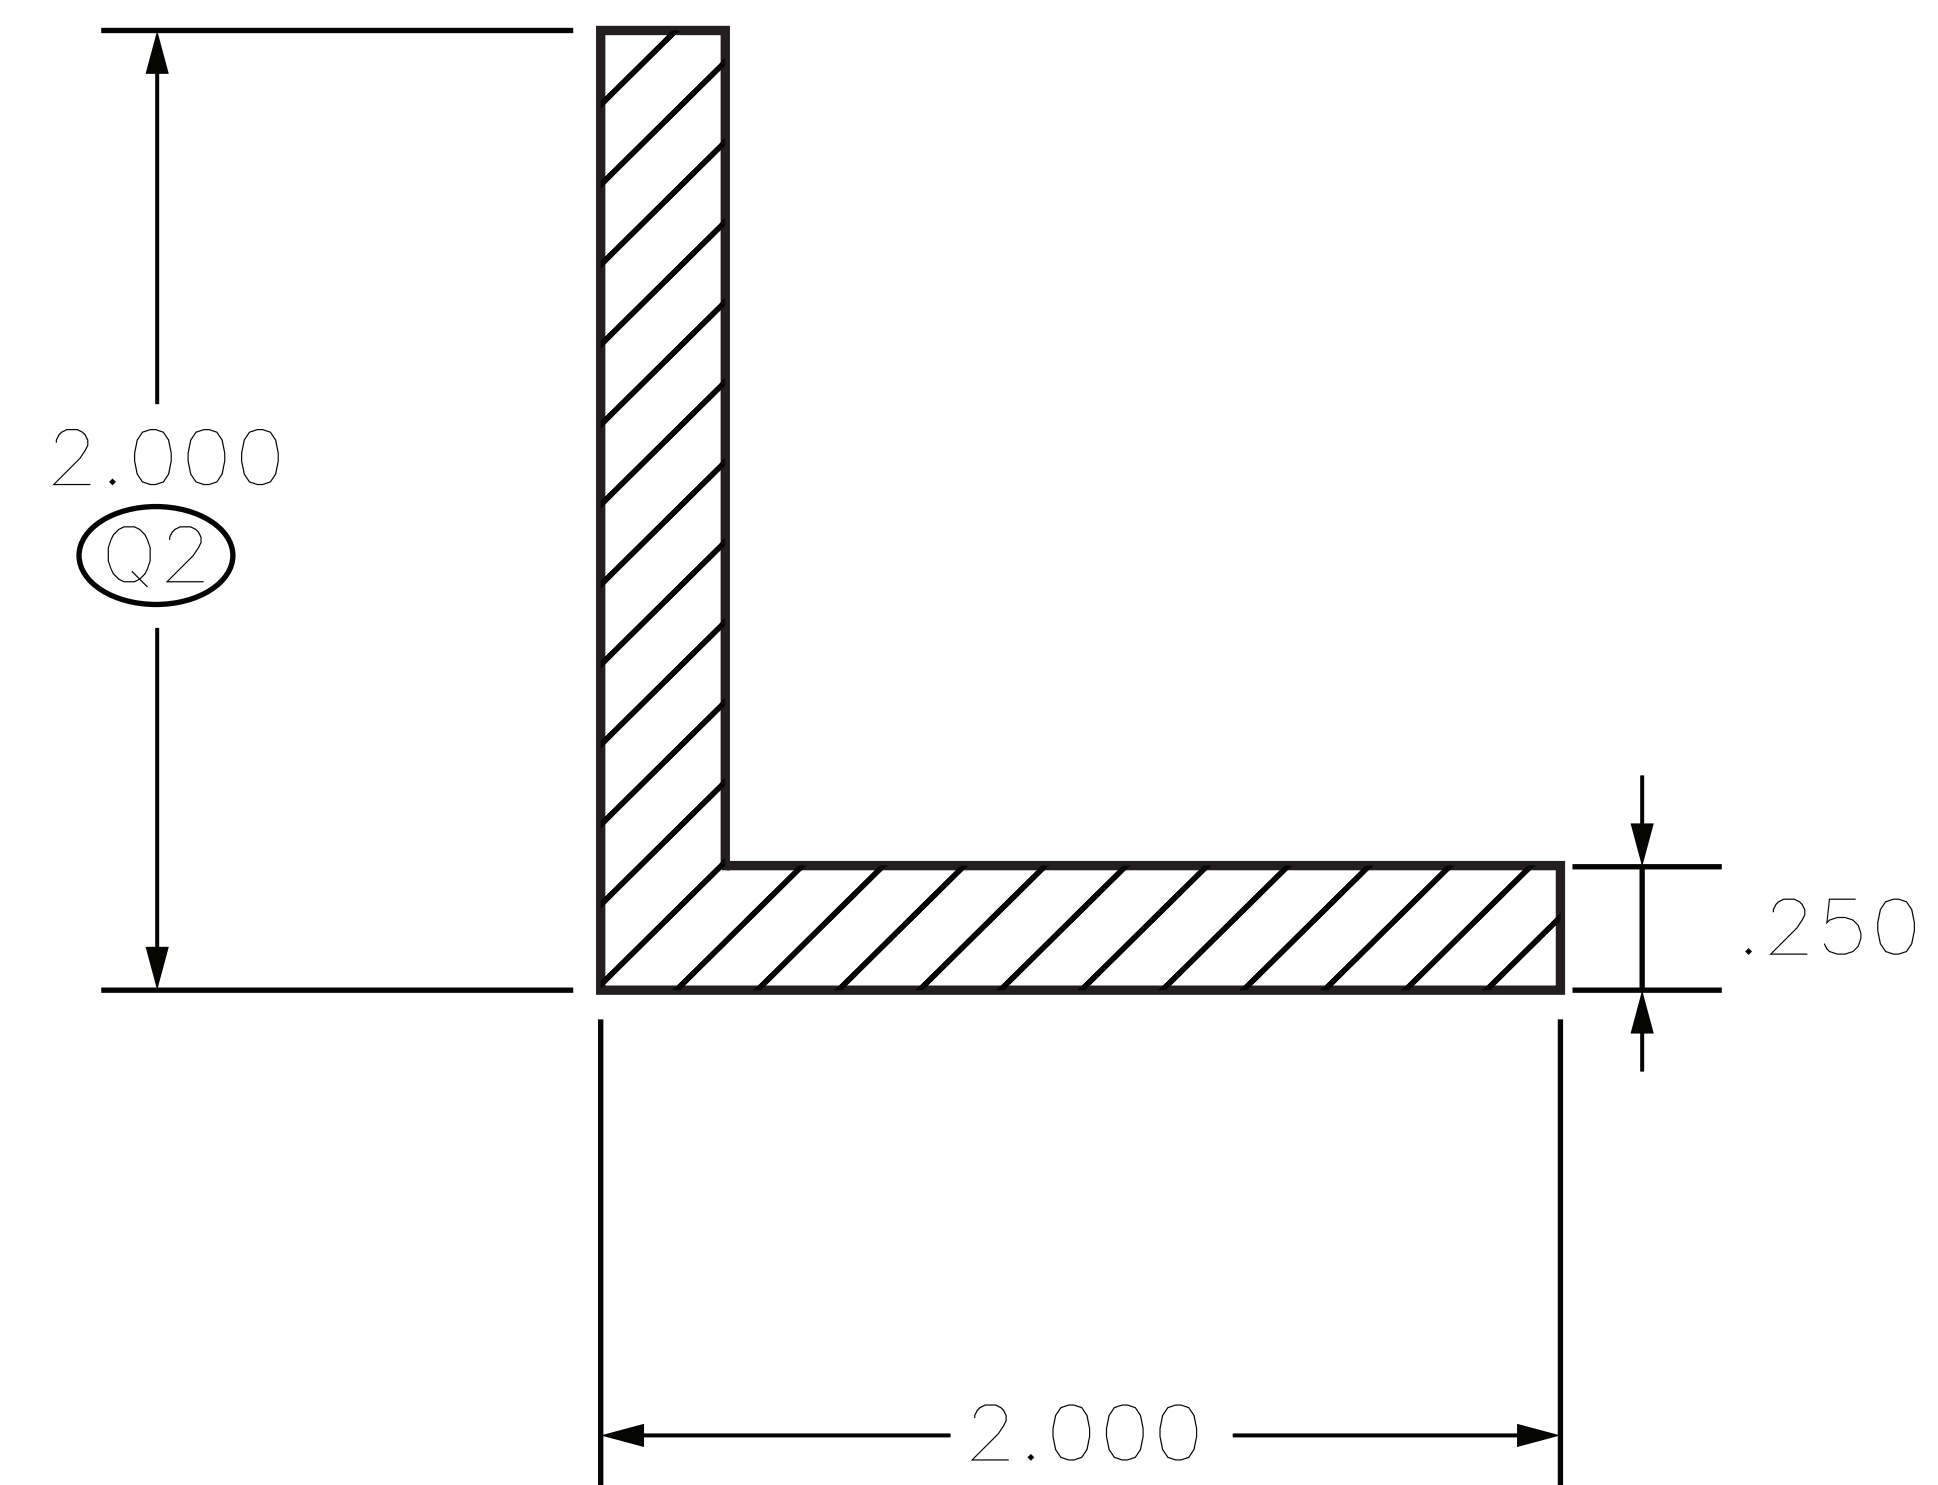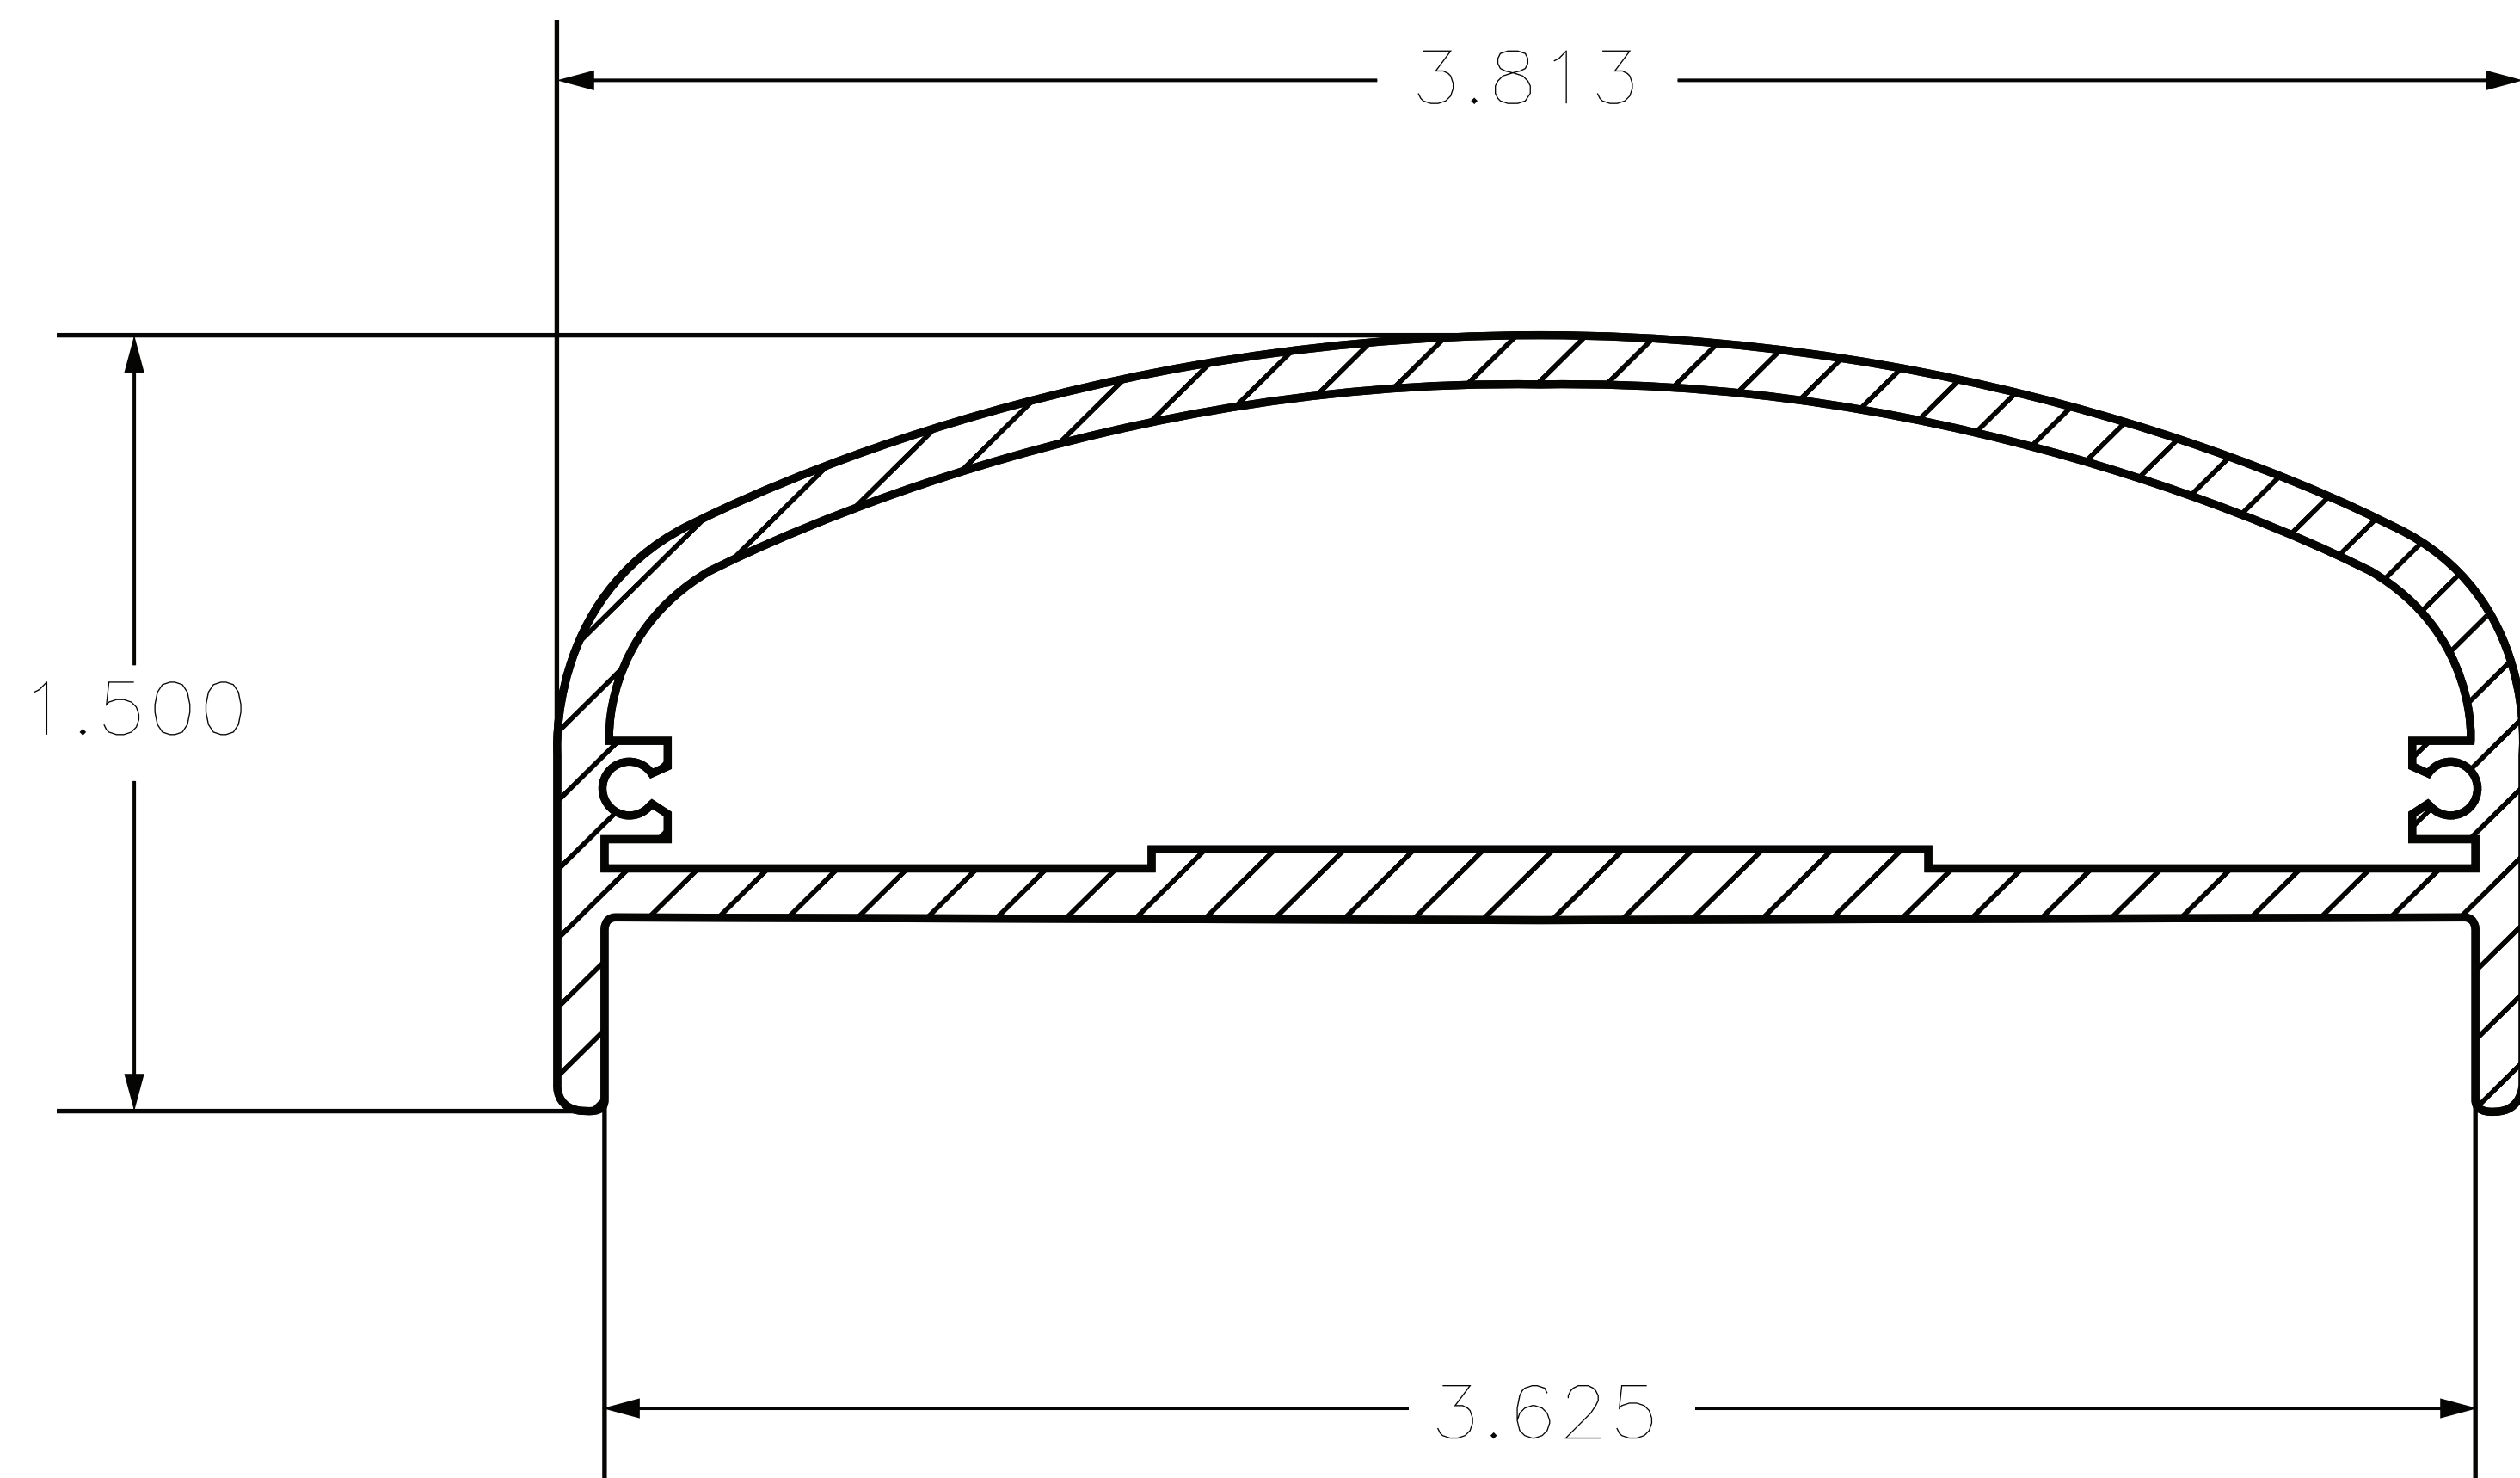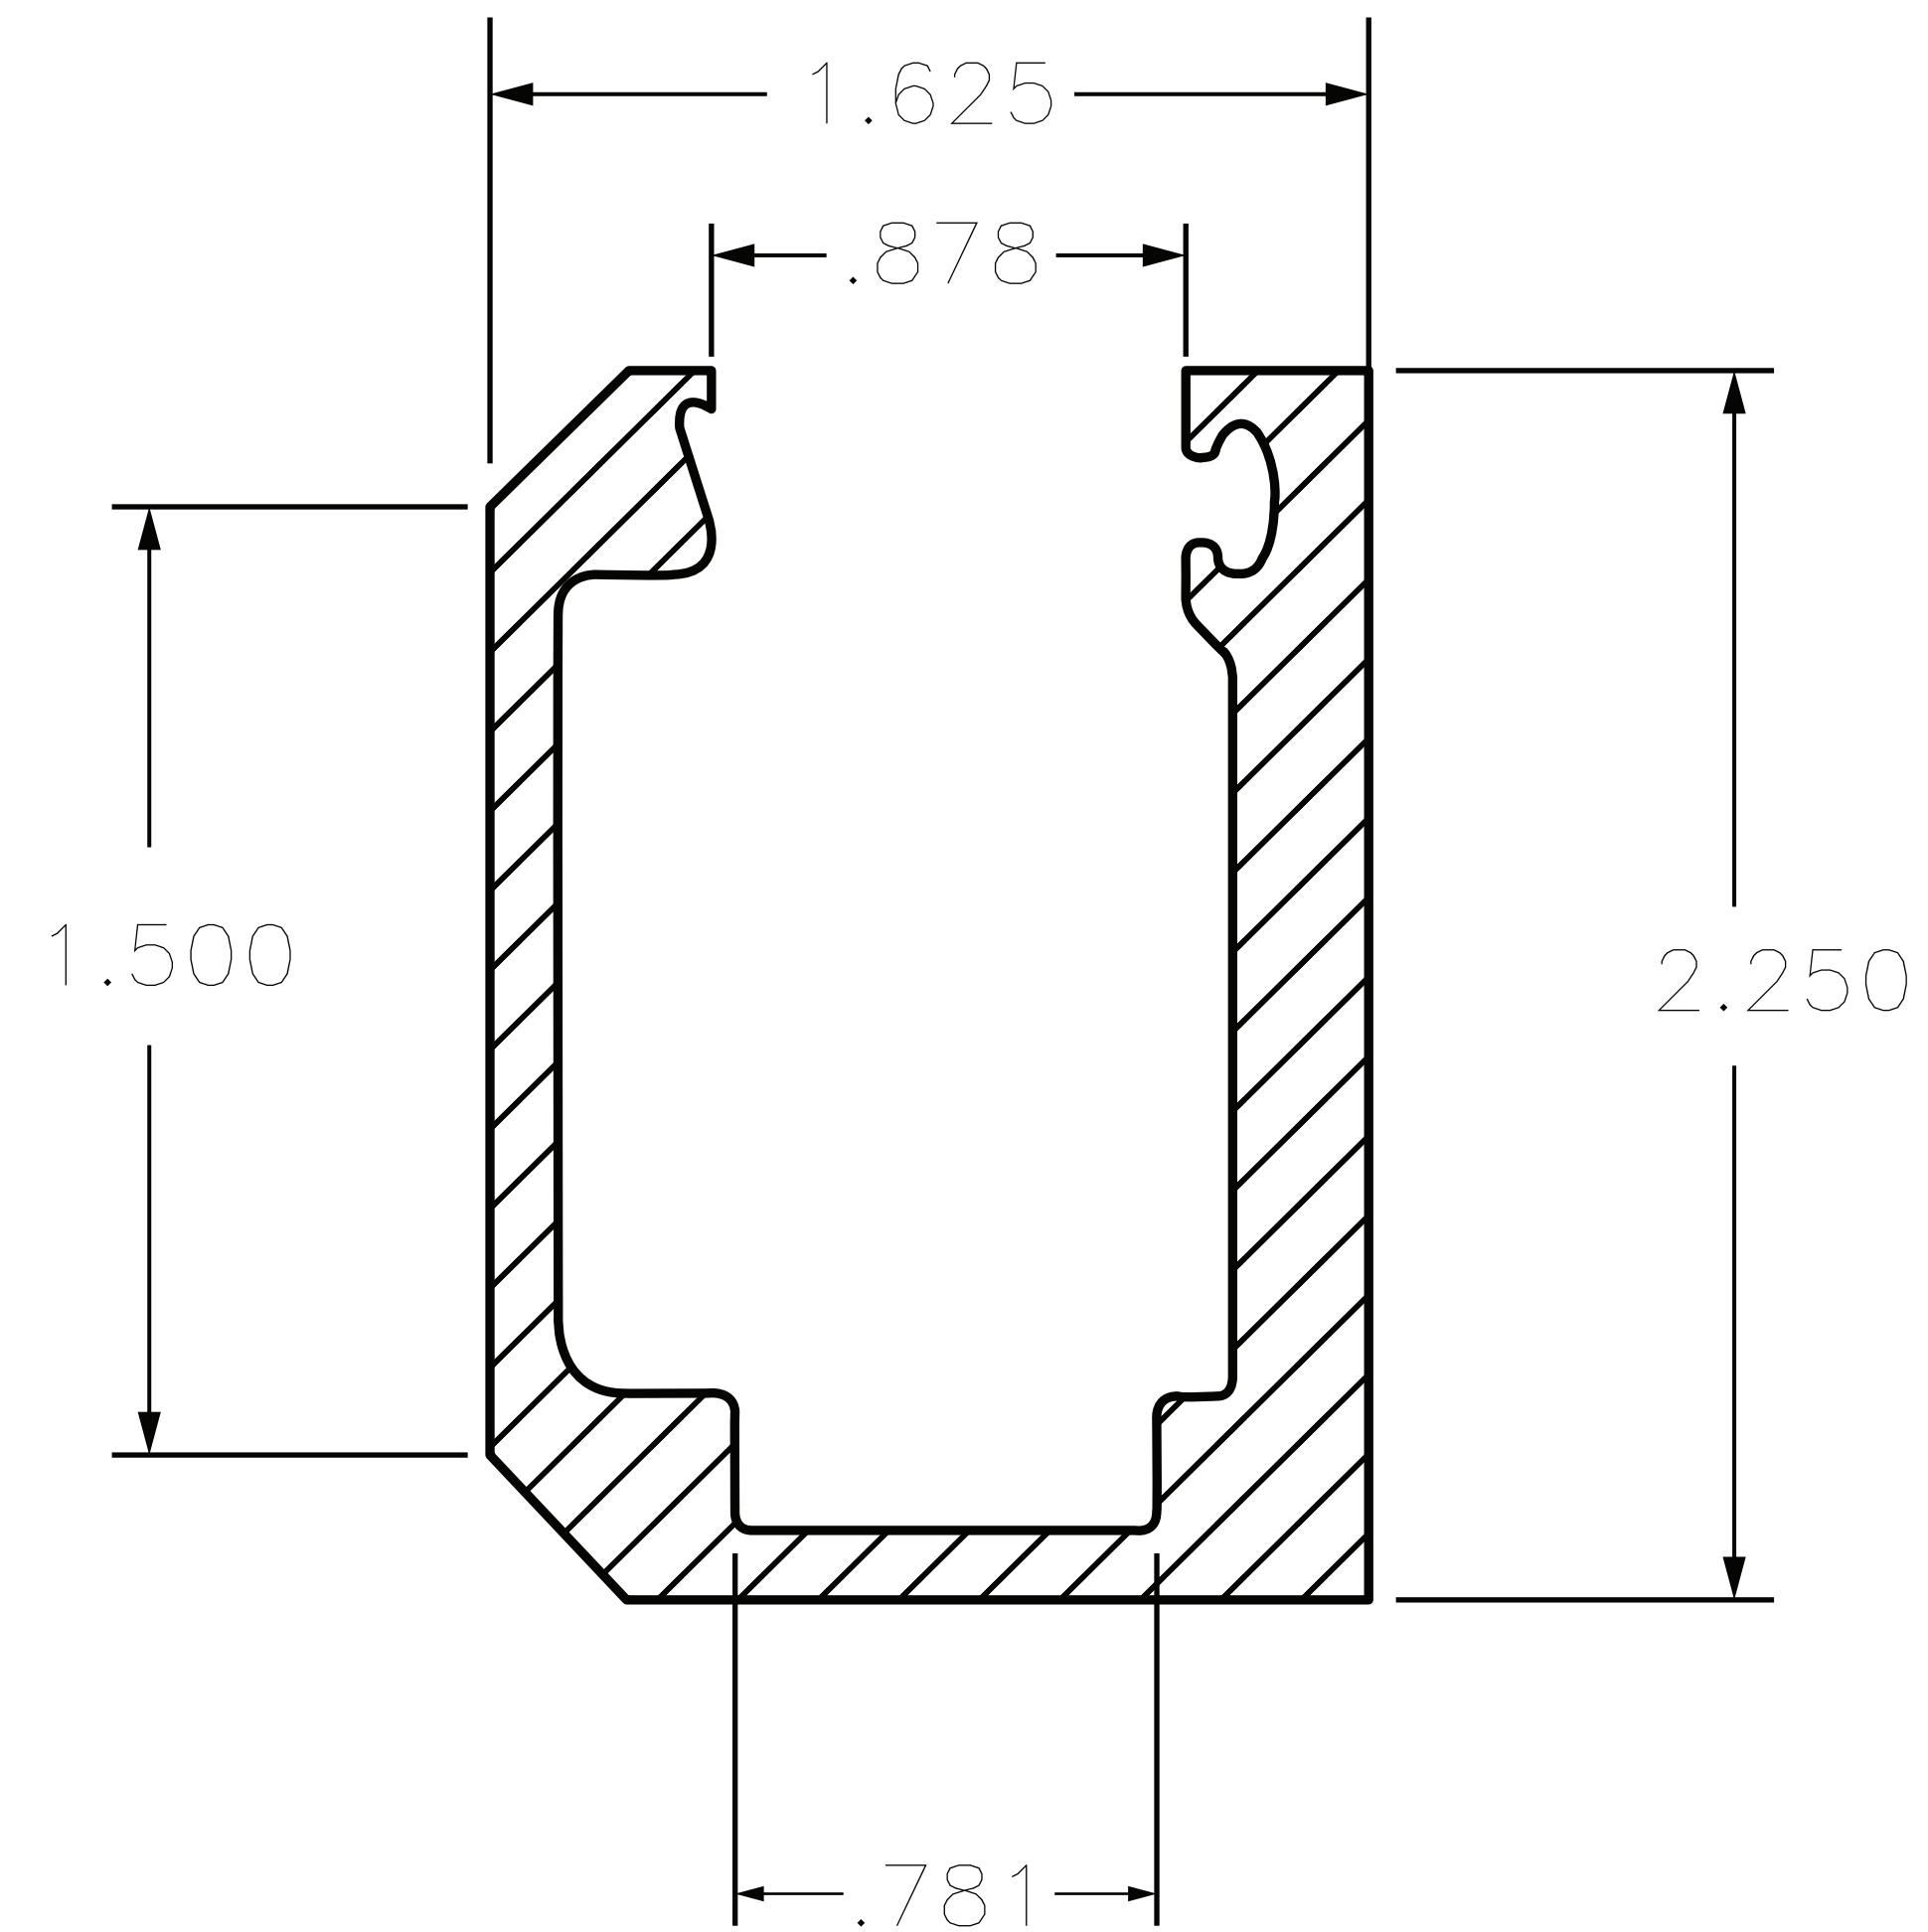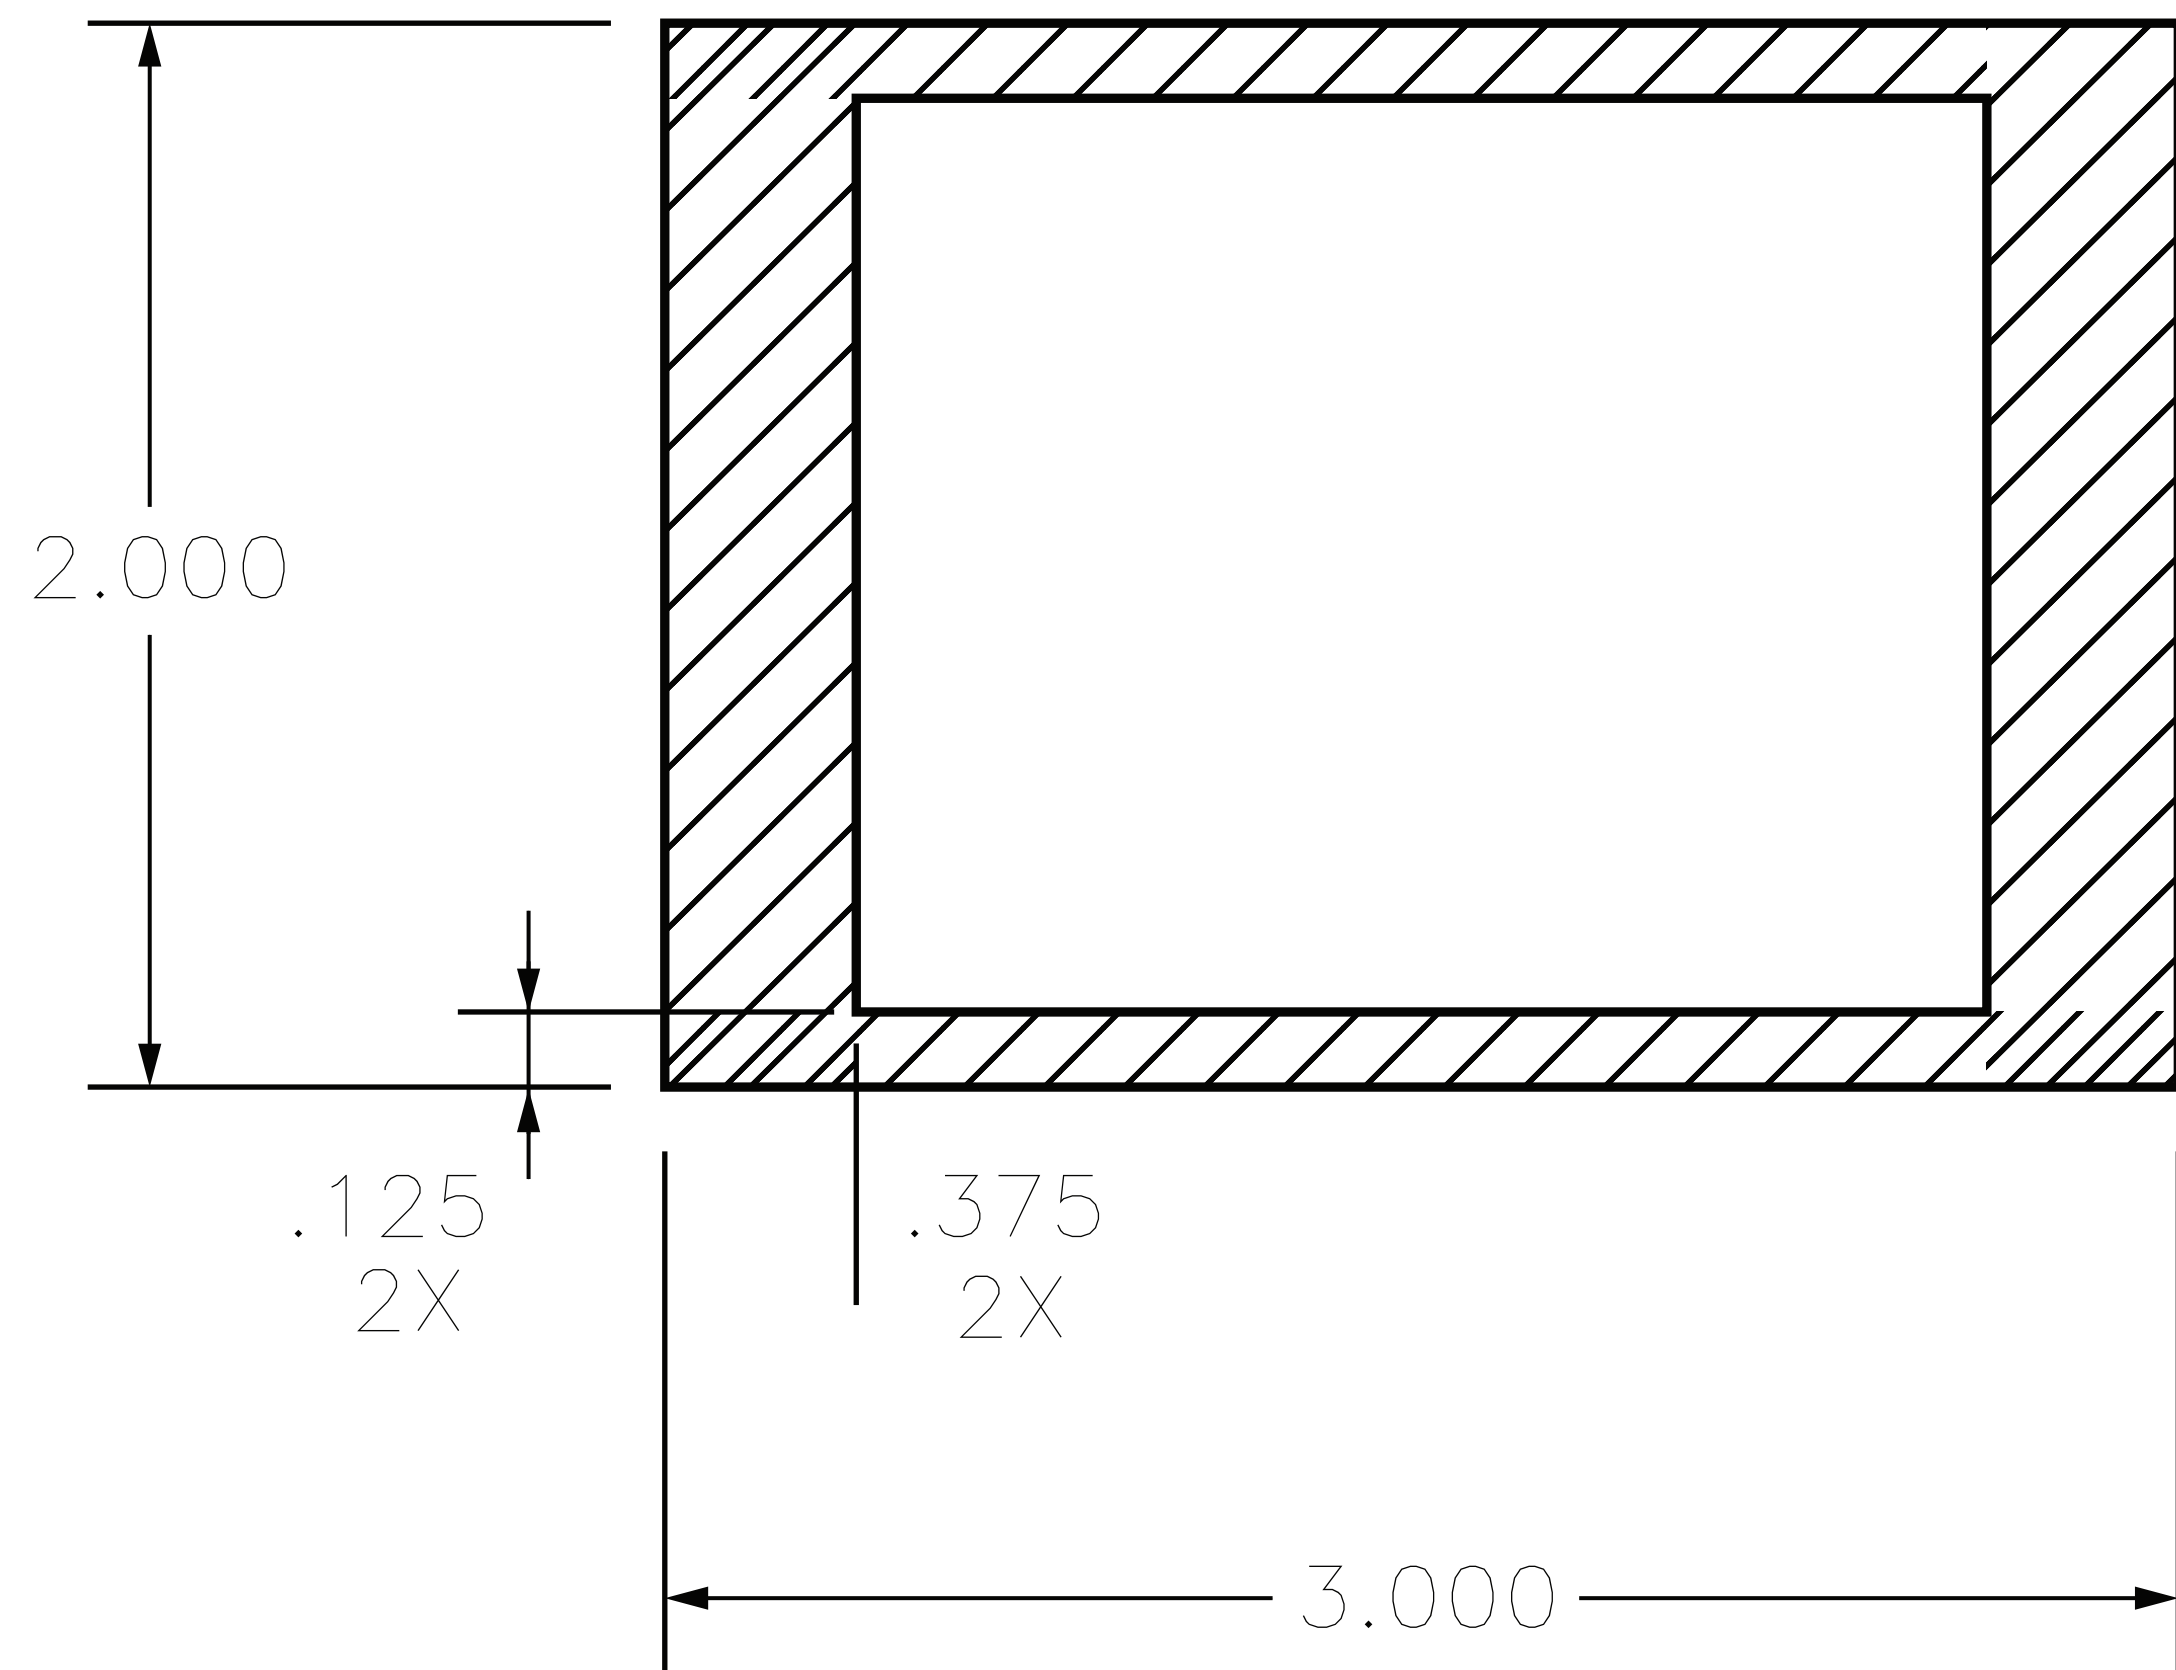

ALLIANCE
architectural products

General Notes

No.	Revision/Issue	Date

1. MOUNTING PLATE & BRACKET
SIZES, HOLES, & ANCHORS MAY
VARY TO MEET ARCHITECTURAL
& ENGINEERING REQUIREMENTS.

Job # STANDARDS	Sheet 1 OF 1
Date 6/5/24	
Scale N/A	